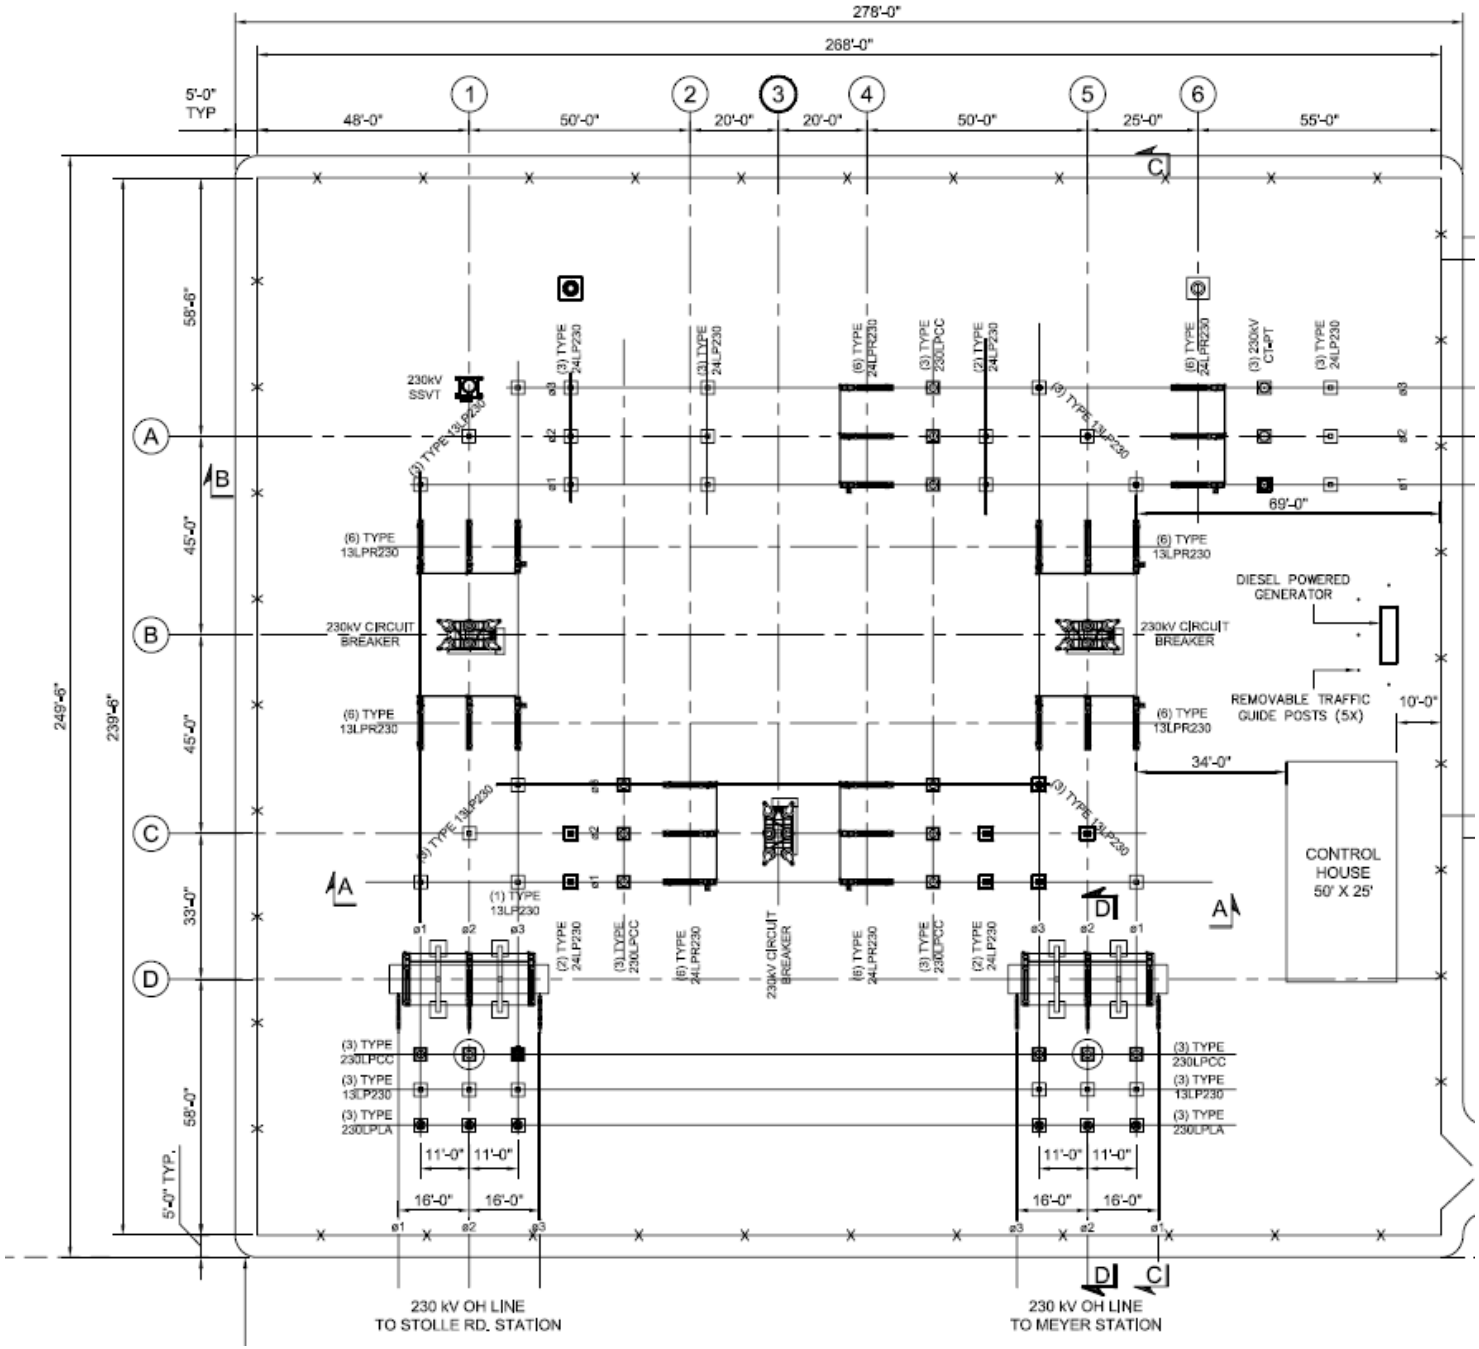

Figure 9
Switchyard Plan – Typical

Note: This is a typical plan to show typical equipment and dimensions of a 230-kV switchyard. Orientation of some items may differ for Stony Creek.